ROOF FRAMING PLAN NOTES:

1. SEE S001, S002 FOR STRUCTURAL NOTES, TYPICAL DRAWING SYMBOLS AND ABBREVIATIONS.
2. REFERENCE DRAWINGS:

| | |
|---|---|
| S201 SERIES | WALL ELEVATIONS |
| S301 SERIES | TYPICAL CONCRETE DETAILS |
| S401 SERIES | STRUCTURAL STEEL & STEEL DECK DETAILS |
| S501 SERIES | METAL STUD DETAILS |
| A101.1, A102.1, A103.1 | ARCHITECTURAL EDGE OF SLAB DRAWINGS |

3. FOR ANY DIMENSIONAL INFORMATION NOT SHOWN, SEE ARCHITECTURAL DRAWINGS.
4. SEE ARCHITECTURAL, PLUMBING, MECHANICAL, AND ELECTRICAL DRAWINGS FOR SIZE AND LOCATION OF ROOF OPENINGS NOT SHOWN ON THE ROOF FRAMING PLAN. SEE DETAIL R/S403 FOR TYPICAL OPENINGS, UNLESS NOTED OTHERWISE.
5. ALL BEAMS SHALL BE EQUALLY SPACED BETWEEN COLUMN OR WALL CENTERLINES UNLESS NOTED OTHERWISE.
6. "MU" DENOTES MECHANICAL UNIT. MAXIMUM ALLOWABLE WEIGHT IS SHOWN. SEE MECHANICAL AND ARCHITECTURAL DRAWINGS FOR EXACT SIZE, LOCATION AND WEIGHT OF MECHANICAL UNITS. FOR TYPICAL FRAMING AT MECHANICAL UNITS, SEE DETAIL F/S402.
7. THE CONTRACTOR SHALL COORDINATE LOCATION OF ALL FRAMING BEAMS AT MECHANICAL UNITS WITH THE MECHANICAL DRAWINGS. THE LOCATION OF FRAMING SHALL MATCH CURB LAYOUT AND ROOF PENETRATIONS FOR THE SUPPLIED UNITS.
8. XDLE INDICATES TYPE OF EMBEDDED PLATE CONNECTION PER DETAIL R/S401
9. TOP OF STEEL EL PER PLAN AS INDICATED.
10. STRUCTURAL STEEL BEAMS AND ANGLES INDICATED ON THE DRAWINGS SHALL BE FIRE PROOFED PER THE SPECIFICATIONS. REFER TO SYMBOLS PER S002.
11. D1 INDICATES TYPE OF METAL DECK PER SCHEDULE D/S404. 1 SSK-14

## FLOOR AND ROOF DECK CONSTRUCTION SCHEDULE

| MARK | SIZE | REMARKS |
|---|---|---|
| D1 | 3"x18 GA 3W COMPOSITE FLOOR DECK W/ 3 1/2" CONCRETE & 6x6 – W4x4 | 3/4"ø x5" LONG WHS PER D/S402 NOTE 1 |
| D2 | 3"x18 GA 3W COMPOSITE FLOOR DECK W/ 3" CONCRETE & 6x6 – W3.5x3.5 | |
| D3 | 3"x18 GA 3W COMPOSITE ROOF DECK W/ 2" CONCRETE & 6x6 – W3.5x3.5 | |
| D4 | 1 1/2"x18 GA B-36 ROOF DECK | |
| D5 | 3"x18 GA N-24 ROOF DECK | |
| D6 | 3"x18 GA 3W COMPOSITE FLOOR DECK W/ 3" MIN CONCRETE & #4 @ 18" OC EA WAY | SLOPE PER ARCH |
| D7 | 1 1/2"x16 GA B-36 ROOF DECK | |

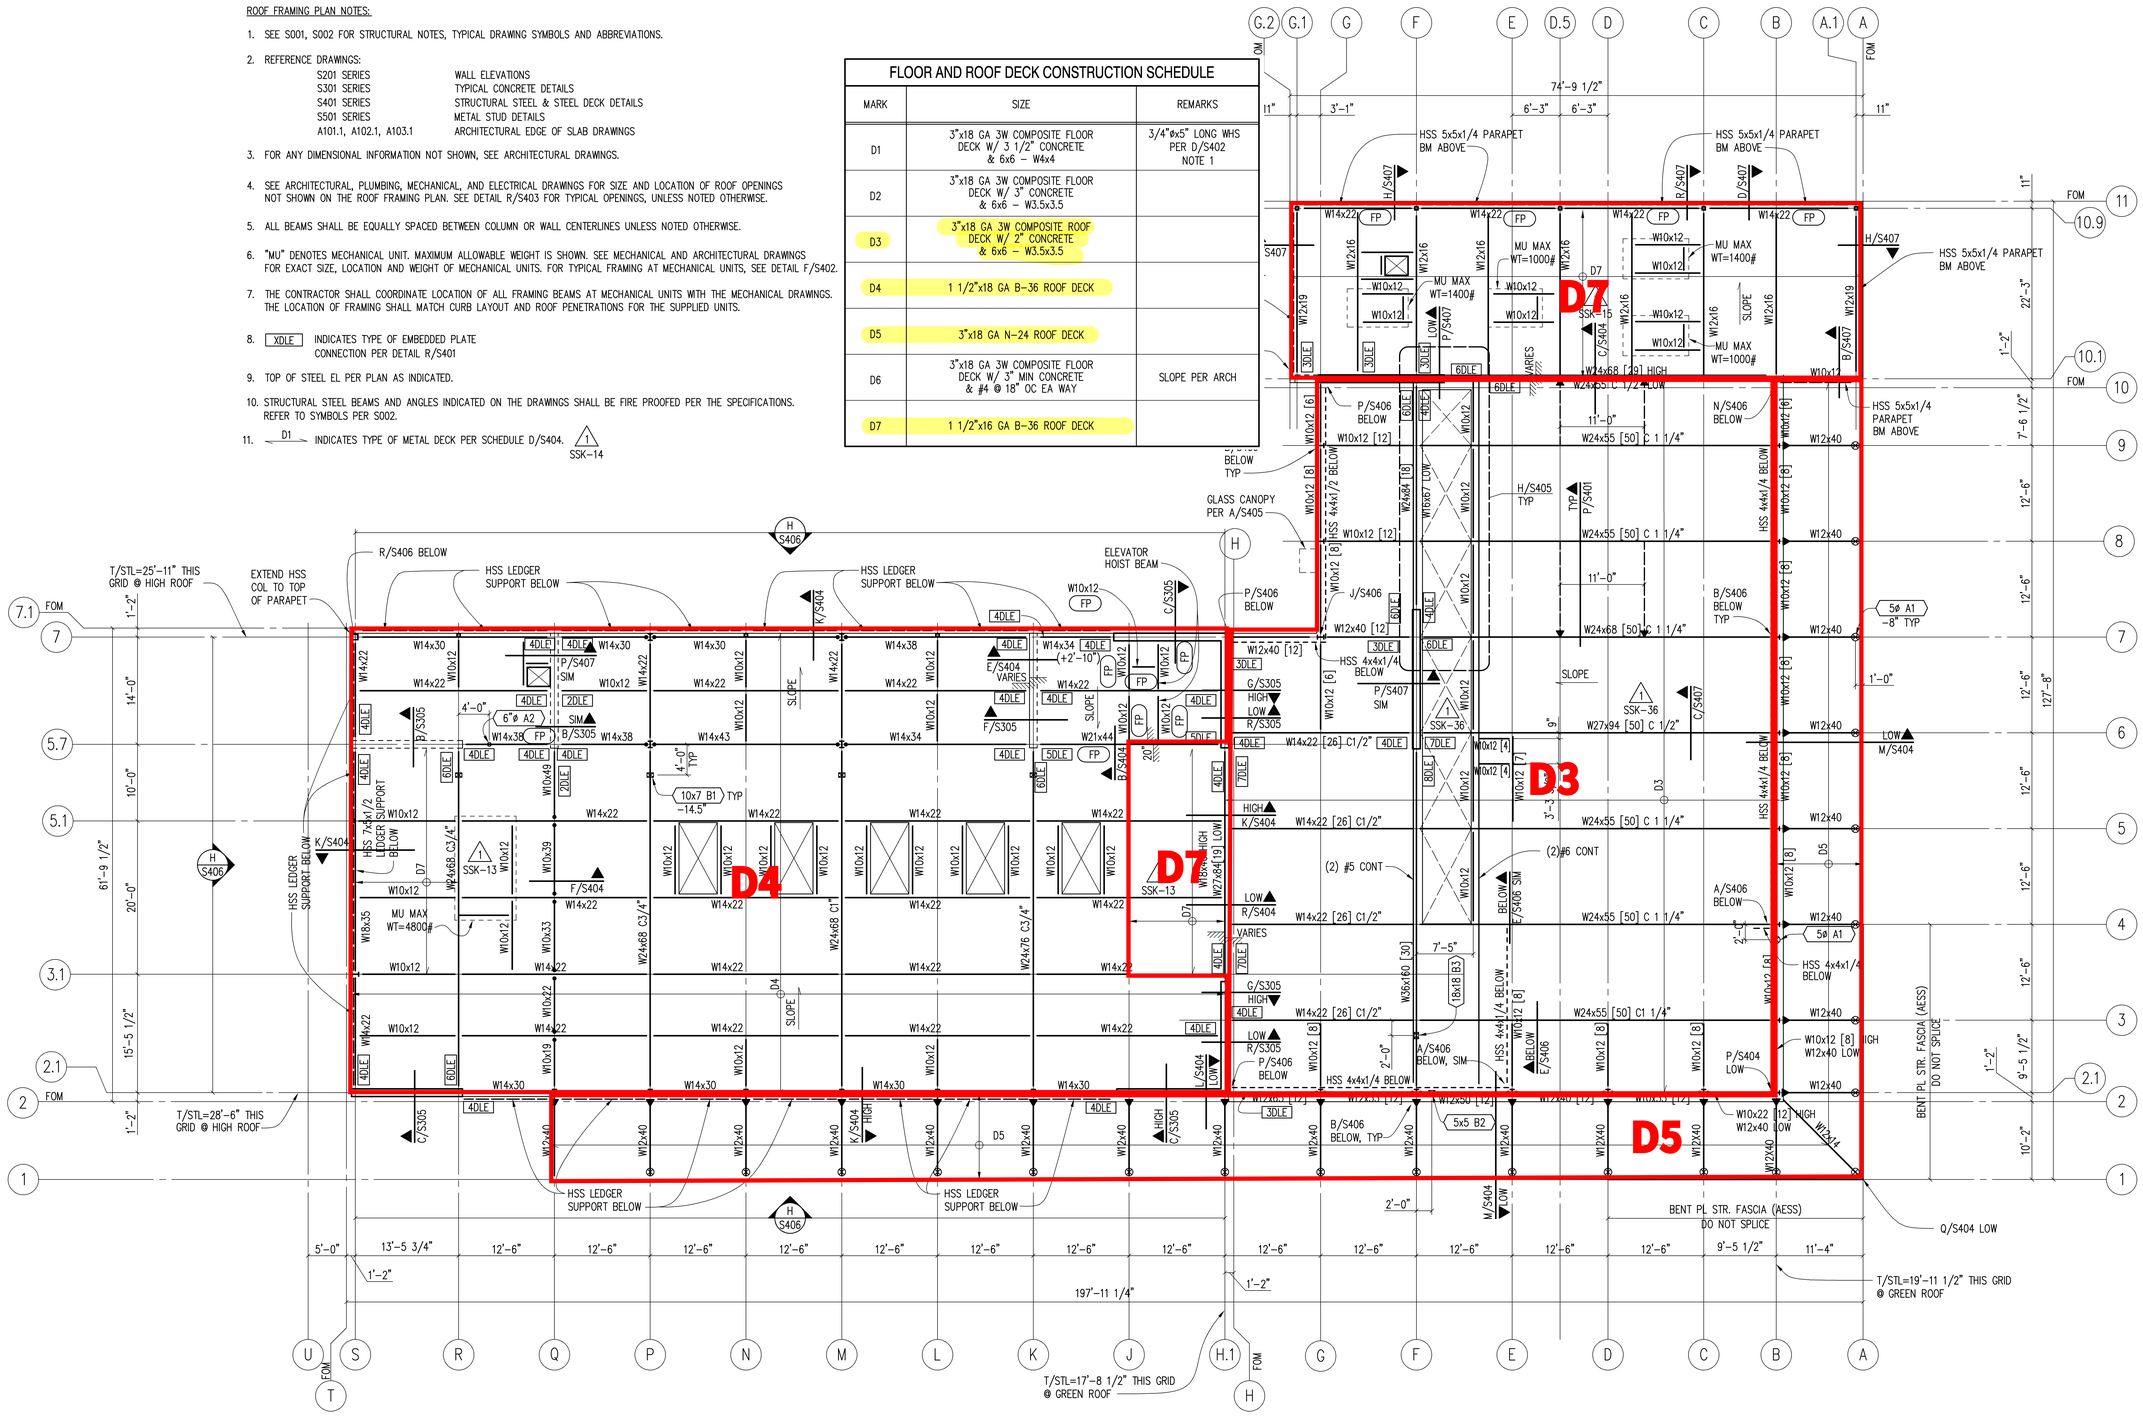


## ROOF FRAMING PLAN

1/8"=1'-0"

N

City of Kenmore, Washington

KENMORE BY THE LAKE


kpff Consulting Engineers
1601 Fifth Avenue, Suite 1500
Seattle, Washington 98101
(206) 622-5822 Fax (206) 622-8130


CONFORMED SET 2009-04-06
* SEE DISCLAIMER on G000
BID SET 2008-12-08
Revision Date

**CITY HALL**
CITY OF KENMORE

18120 68th Avenue NE
Kenmore, Washington 98128

Project No. **107377**


**Weinstein A|U**
Architects + Urban Designers, LLC
121 Stewart Street Suite 200
Seattle, WA 98101-1000
T 206 443 8606
F 206 443 1218
WeinsteinAU.com



© 2007 Weinstein A|U LLC- These documents have been prepared specifically for the above named project. They are not suitable for use on other projects or in other locations without the approval and participation of the Architect.


STATE OF WASHINGTON 21429 REGISTERED PROFESSIONAL ENGINEERS

| | |
|---|---|
| Issued | ISSUED FOR BID |
| Date | December, 8 2008 |
| Scale | |
| Sheet Title | Roof Framing Plan |
| Sheet | S 103 |

WEINSTEIN A|U ARCHITECTS + URBAN DESIGNERS LLC


Path: T:\107351-107700\107377 (Kenmore City Hall)\02 Plans\KCH-S103.dwg Plot date: Apr 03, 2009-02:59:19pm CAD User: RandyF.
Xref Filename: | 4230 | KCHxBDXA | KCH-S101 | A103 PlanRoofKCH | A102 Plan2KCH | KCHx0L | KCH-S102 | KCHxGRID | KCHxTB | A102_Plan2KCH | DIEDRICH | A101_Plan1KCH |