Northwest is Page 164

North is Page 165

Northeast is Page 166

West is Page 178

East is Page 180

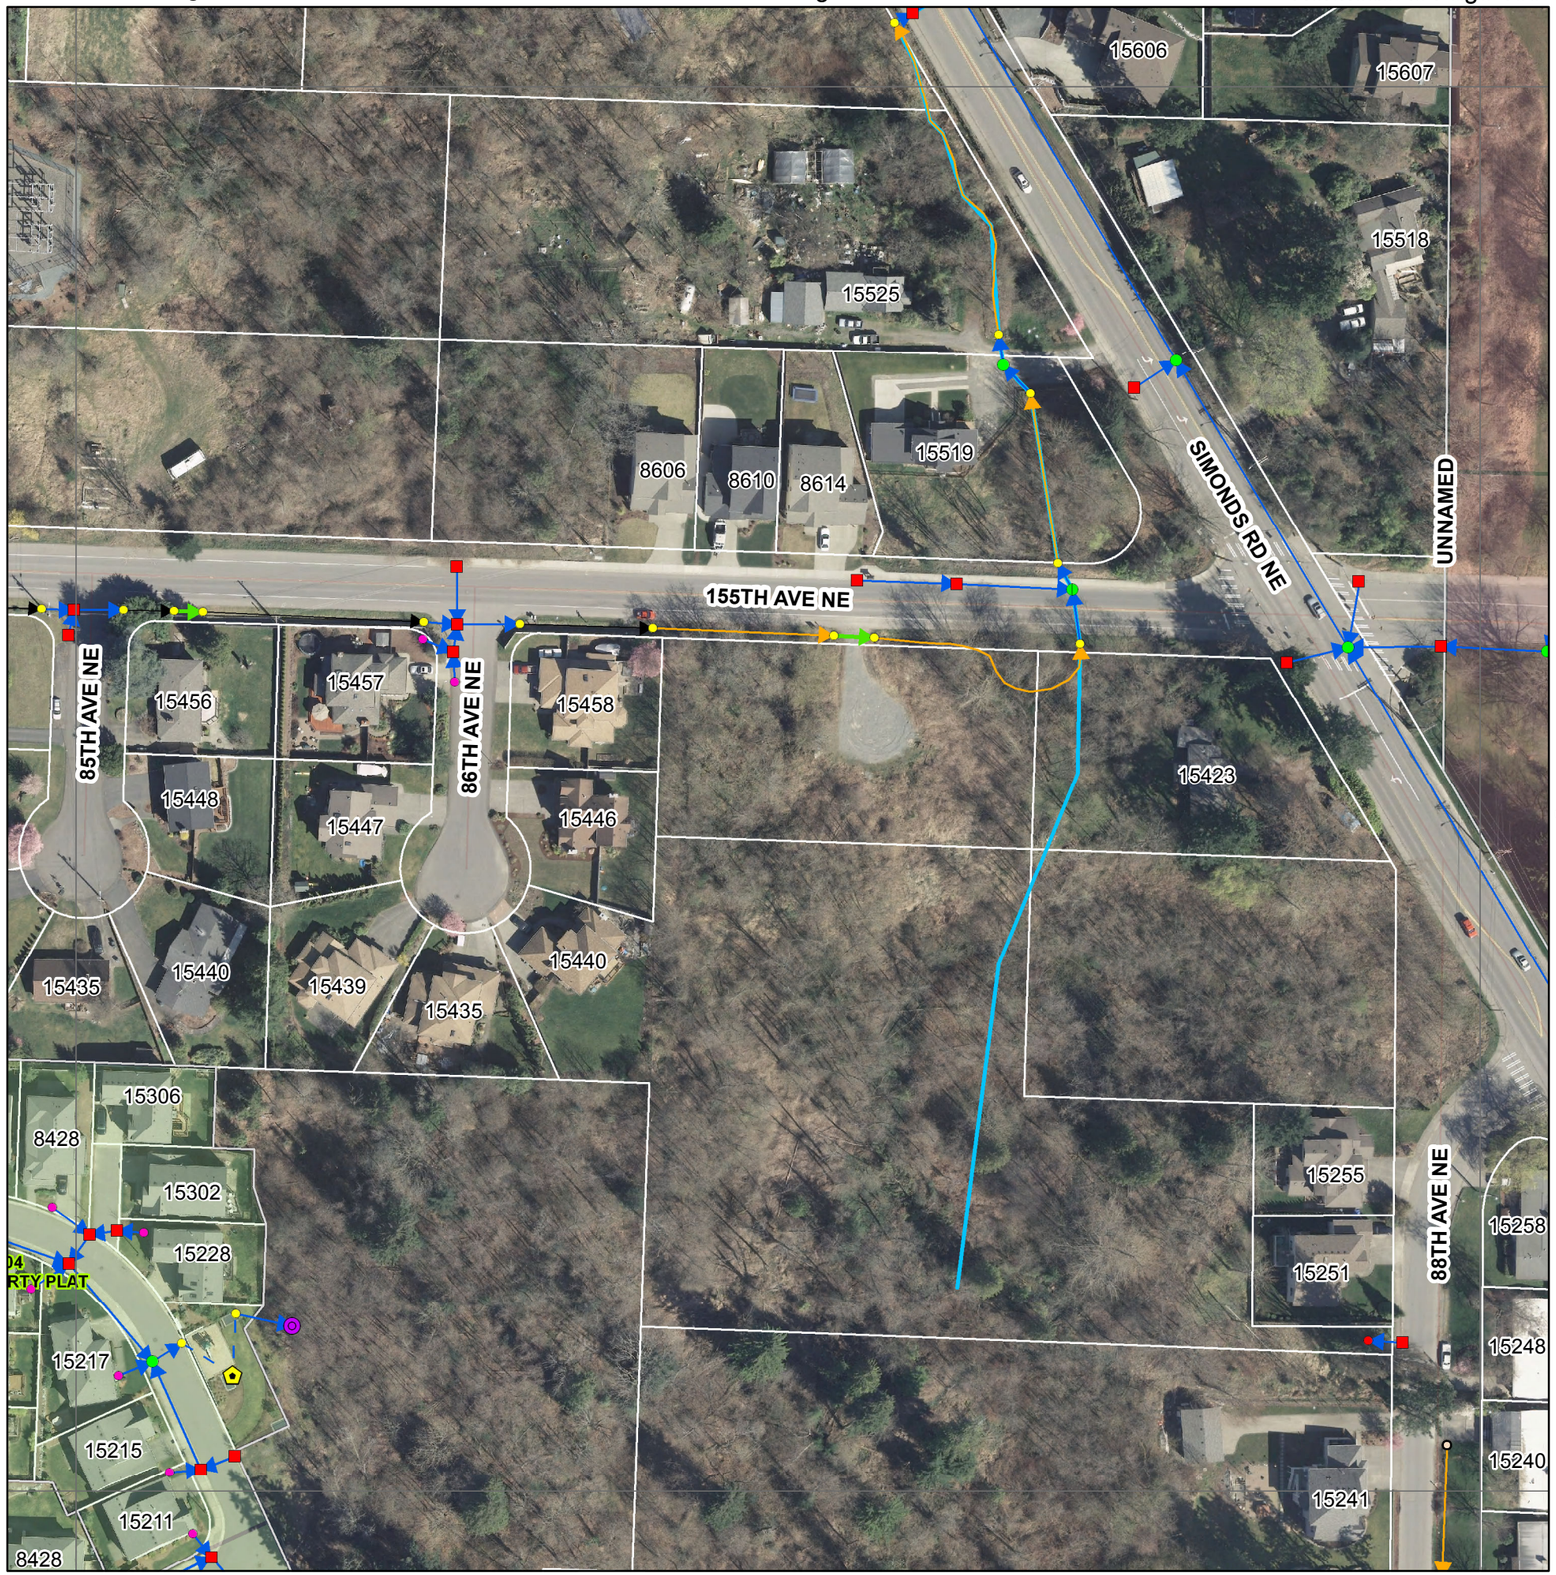

Southwest is Page 192

South is Page 193

Southeast is Page 194

CITY OF KENMORE STORMWATER MAPS

Legend

- GRID

CatchBasin
- No Type

CB Type
- CB Other
- CB Type 1
- CB Type 1 Control Structure
- CB Type 2
- CB Type 2 Control Structure
- CB Type 2 Other
- NA
- Yard Drain
- Manhole

Connections
- No Type

Connections
- Unknown To/From
- Conv Start
- Interception
- Other
- Outfall
- Private Connections
- Transition
- FacilityStructure

Conveyance
- No Type

Conveyance
- Arch/Box Culvert
- Other
- Culvert
- Ditch
- Eng Swale
- Open Flow
- Pipe
- Trench Drain

COK_Facilities

FacilityType
- N - Private
- N - Public
- Private
- Public

Streams
- No Class

Class
- TYPE 1
- TYPE 2
- TYPE 3
- TYPE 4
- UNCLASSIFIED
- UNKNOWN

PARCEL_2011

0 87.5 175 350 525 Feet

KENMORE BY THE LAKE

MAP GENERATED ON 2/8/2012

The information included on this map has been compiled by City of Kenmore staff from a variety of sources and is subject to change without notice. City of Kenmore makes no representation or warranties, express or implied, as to the accuracy, completeness, timeliness, or rights to the use of such information. This document is not intended for use as a survey product. City of Kenmore shall not be liable for any general, special, indirect, incidental, or consequential damages including, but not limited to, lost revenues or lost profits resulting from the use or misuse of the information contained on this map. Any sale of this map or information on this map is prohibited except by written permission of City of Kenmore.
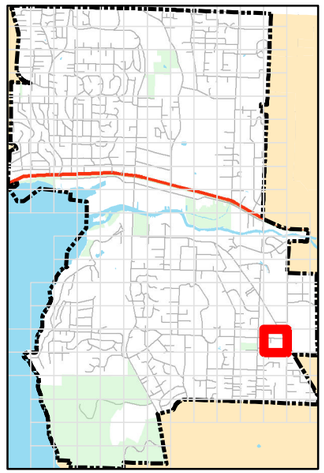
OVERVIEW MAP