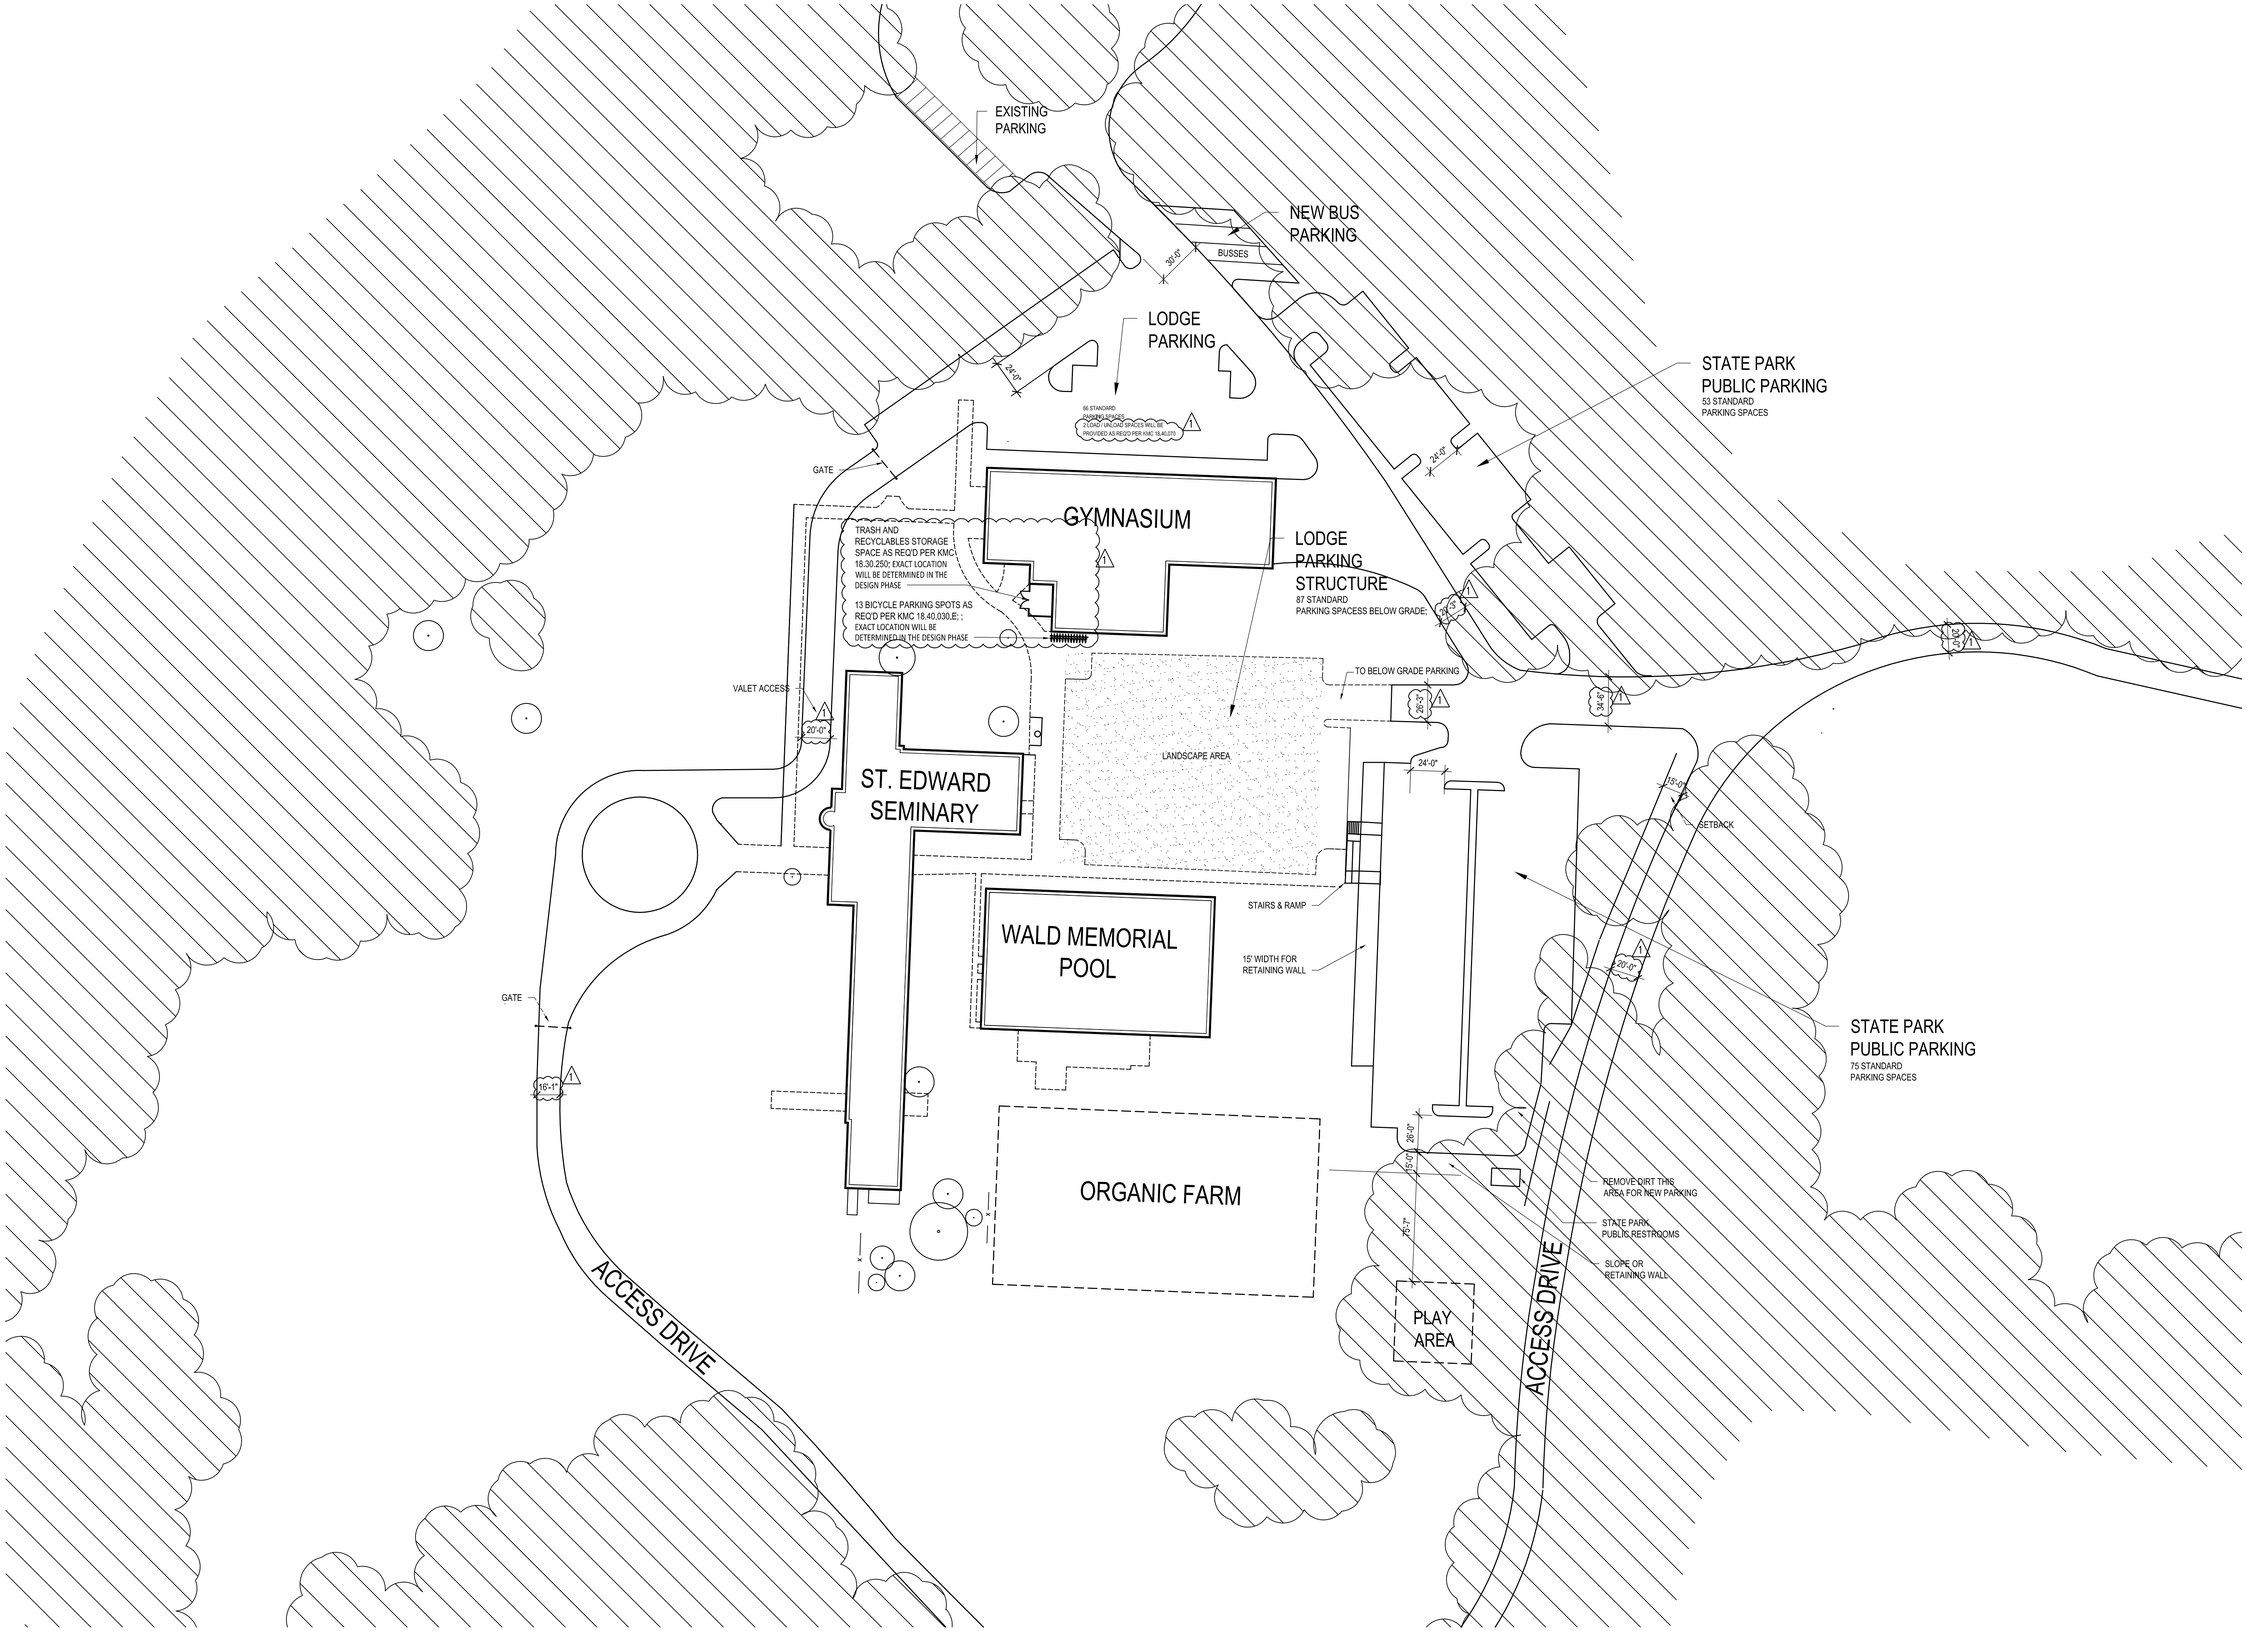

rwaa

Ron Wright & Associates / Architects, PS
2003 Western Ave., Suite 610
Seattle, Washington
98121-3133

PHONE (206) 728-4248
FAX (206) 728-4272

SAINT EDWARDS SEMINARY

ST EDWARDS SEMINARY,
KENMORE, WA 98028

DANIELS REAL ESTATE
2401 SOUTH UTAH AVE S
SUITE 305
SEATTLE, WA 98134

	Date	Issue / Revision
1	12/05/16	SEPA REV 1

CONTENTS:

ENLARGED SITE PLAN

SCALE: SCALE

PROJECT NO.:
FILE: FILE PATH
SHEET:

A0.2

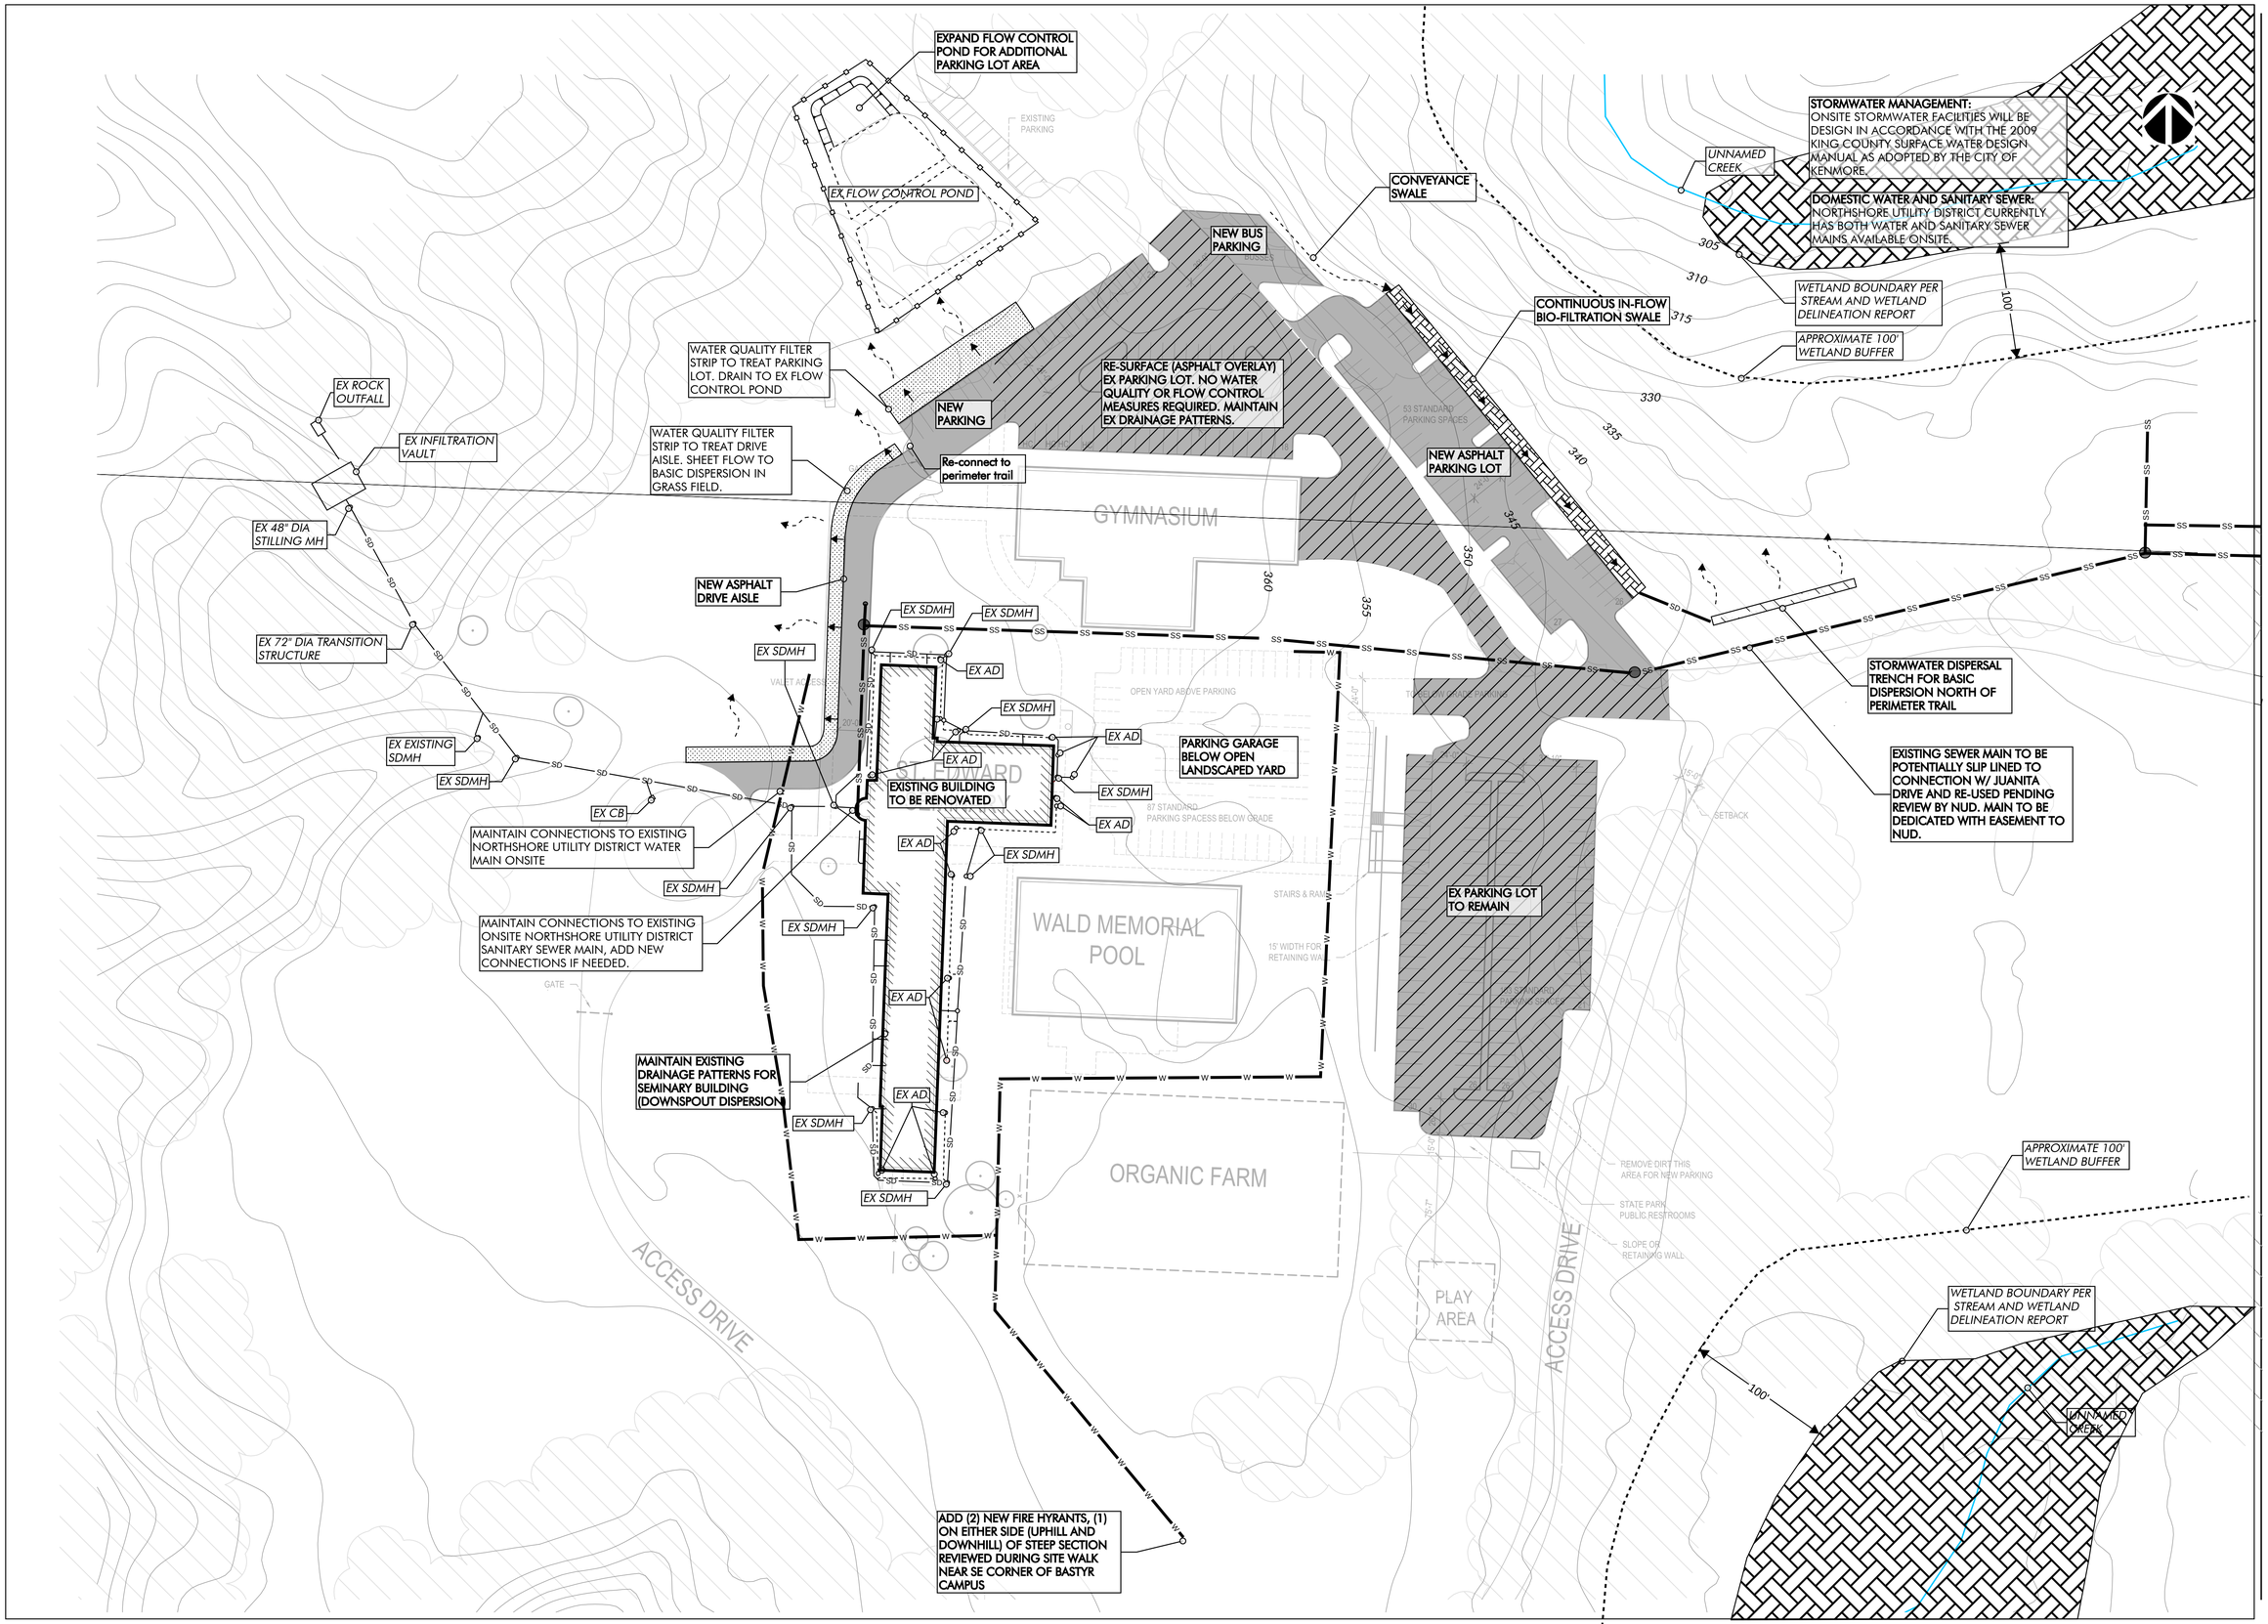

COUGHLIN PORTER LUNDEEN

801 SECOND AVENUE - SUITE 900
SEATTLE, WA 98104

P: 206/343-0460
F: 206/343-5691

A CONSULTING STRUCTURAL AND CIVIL ENGINEERING CORPORATION

PARKING LOT EXPANSION

14445 Juanita Drive NE
Kenmore, WA 98028

DATE	NO.	DESCRIPTION
09-03-15		
10-08-15		

PRELIMINARY CIVIL SITE PLAN

PROJECT NO.:
PROJECT MGR.:
DRAWN BY:
CHECKED BY:

C-1

JACKSON | MAIN ARCHITECTURE P.S. © 2015